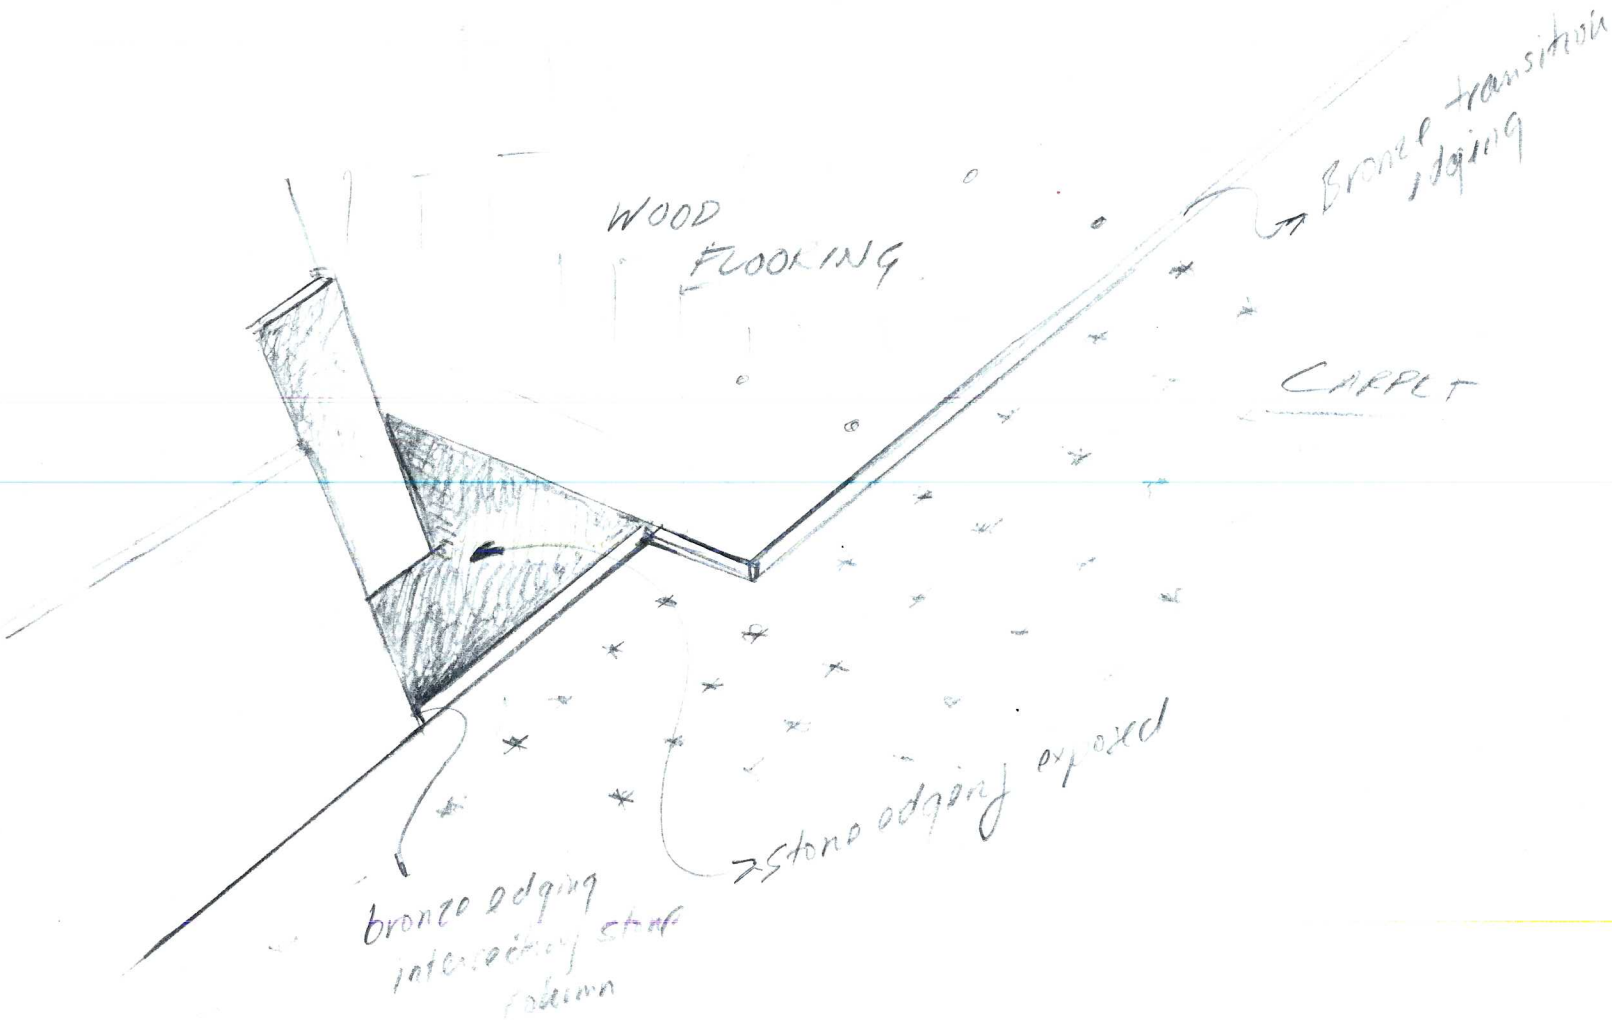

TRANSITION OF CARPET - AT 1st AND 2nd AISLES FROM STAGE

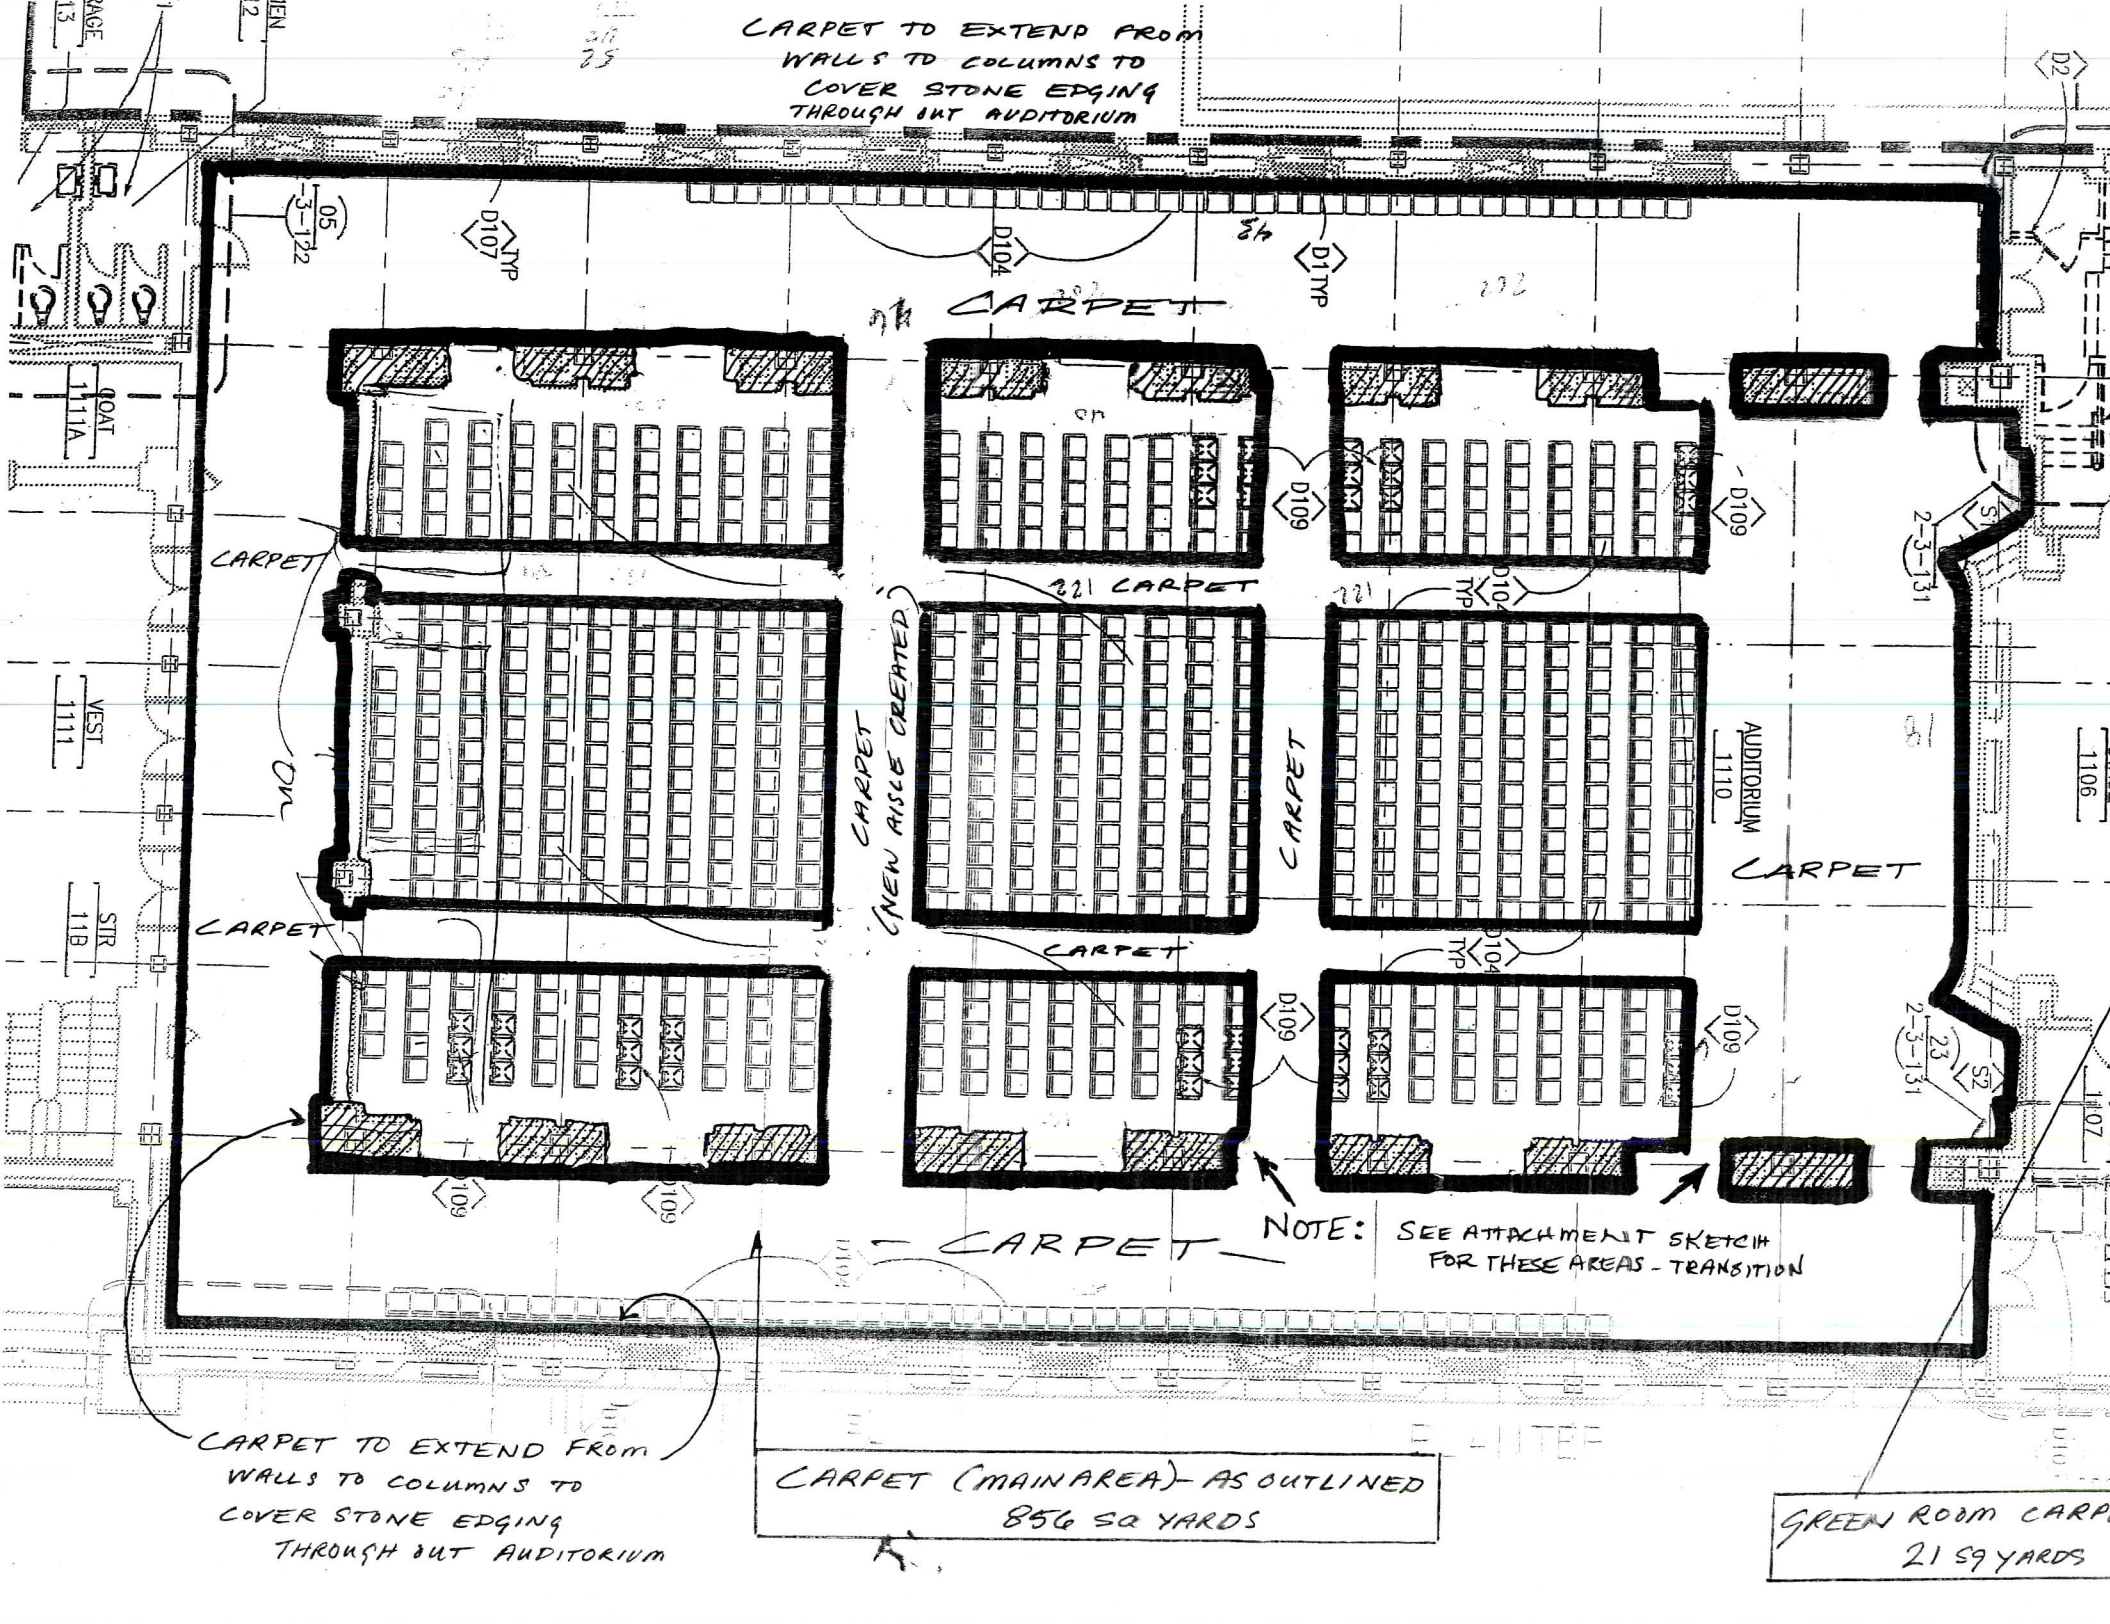
CARPET TO EXTEND FROM WALLS TO COLUMNS TO COVER STONE EDGING THROUGH OUT AUDITORIUM
CARPET
CARPET
CARPET
CARPET
CARPET
CARPET
CARPET
CARPET
CARPET
CARPET
CARPET
CARPET
CARPET (NEW AISLE CREATED)
AUDITORIUM 1110
NOTE: SEE ATTACHMENT SKETCH FOR THESE AREAS - TRANSITION
CARPET TO EXTEND FROM WALLS TO COLUMNS TO COVER STONE EDGING THROUGH OUT AUDITORIUM
CARPET (MAIN AREA) - AS OUTLINED 856 SQ YARDS
GREEN ROOM CARP
21 SQ YARDS